


(AliClad Flow - Cladding Profile) - (Standard Drawing)

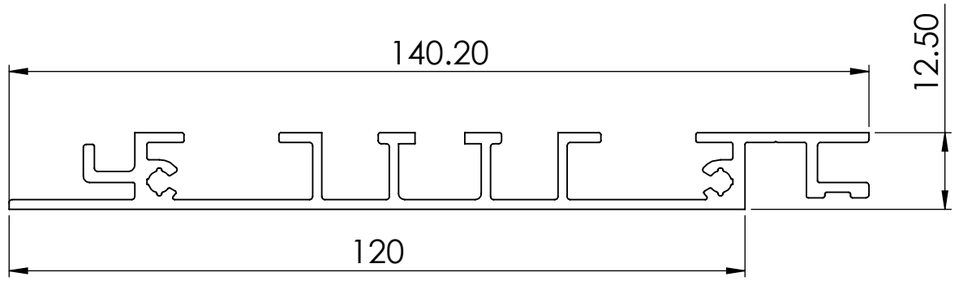


The Flow Cladding Board

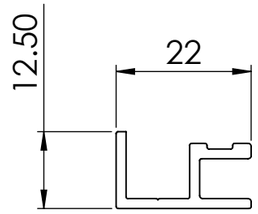


The Flow Cladding Starter Trim

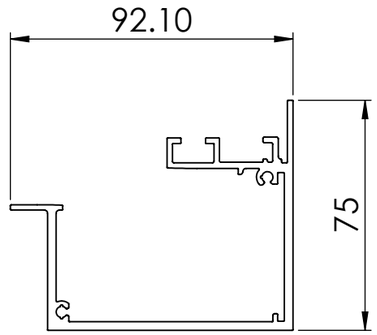


The Wide Flow Cladding Gutter

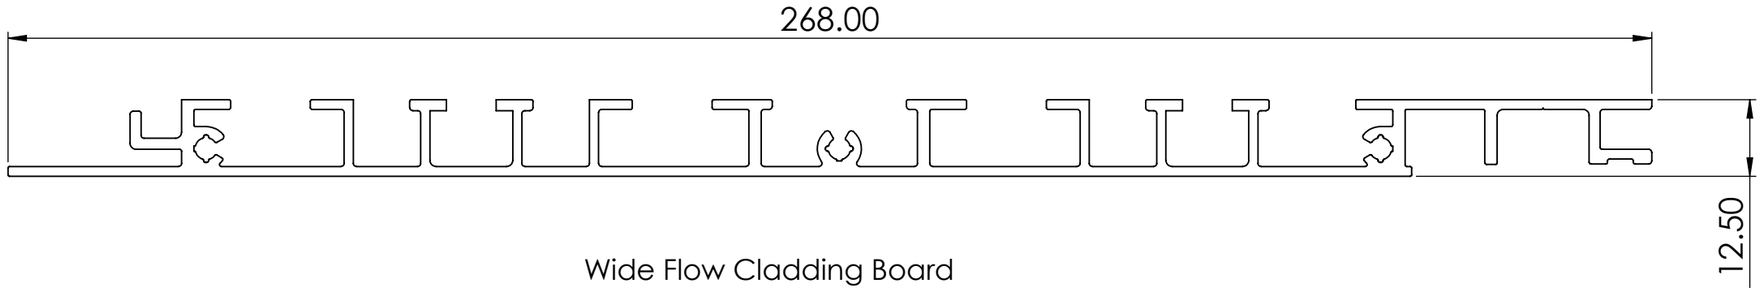


Wide Flow Cladding Board

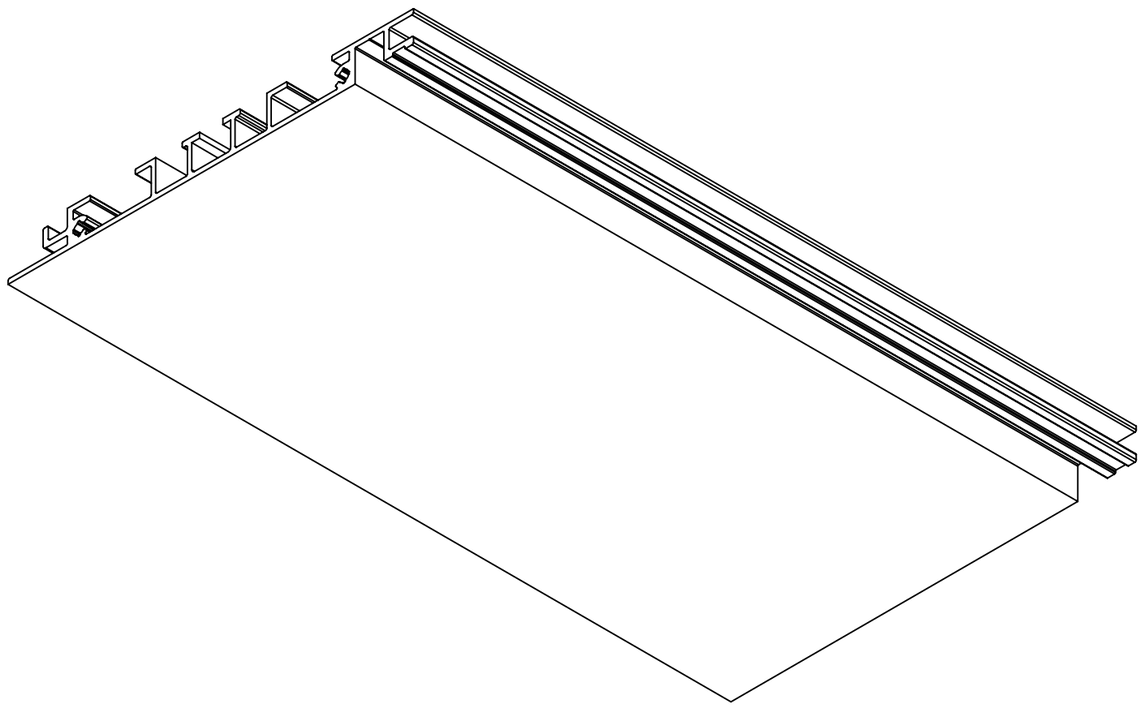

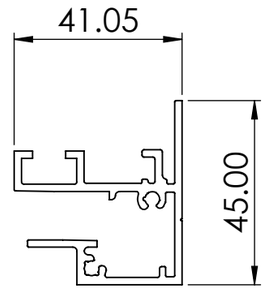

The Flow Cladding Support Rail

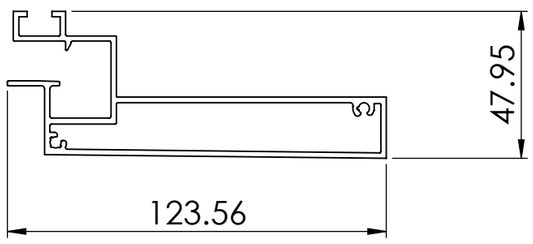

The Extended Flow Cladding Gutter

Notes.
Example sections of AliClad Flow

Customer Sign Off.

Sign _____

Date _____

Record Of Revision Changes.

1. Creation of drawing (V1)

Colour; Any Standard RAL Colour

Delivery and Storage.
When components are delivered please ensure they are inspected and stored flat, also please ensure they are stored out of the sun. Do not store components upright.

Product Details:
Cladding Profiles

ALIDRAIN Aluminium Drainage

ALICLAD Non-Combustible Cladding Systems

From ALIDECK Aluminium Decking


This drawing and the product it displays is the sole property of The Milwood Group & Alideck any reproduction of this drawing or product without the written permission of The Milwood Group & Alideck is prohibited.

Drawing Title:
(AliClad Flow - Cladding Profile) - (Standard Drawing)

Product:
Cladding Profile

Date	Page Size	Scale	Drawn
18-09-25	A3 (L)	DNS	Shyam
Issuer	**Sequence**	**(Tol)**	**Rev**
MIL	000001	+/- 1mm	V6
If In any doubt about details on this drawing call us on 01622 235 672	3rd Angle Projection	**Finish** PPC	**Page** 1 of 11

Corner Detail

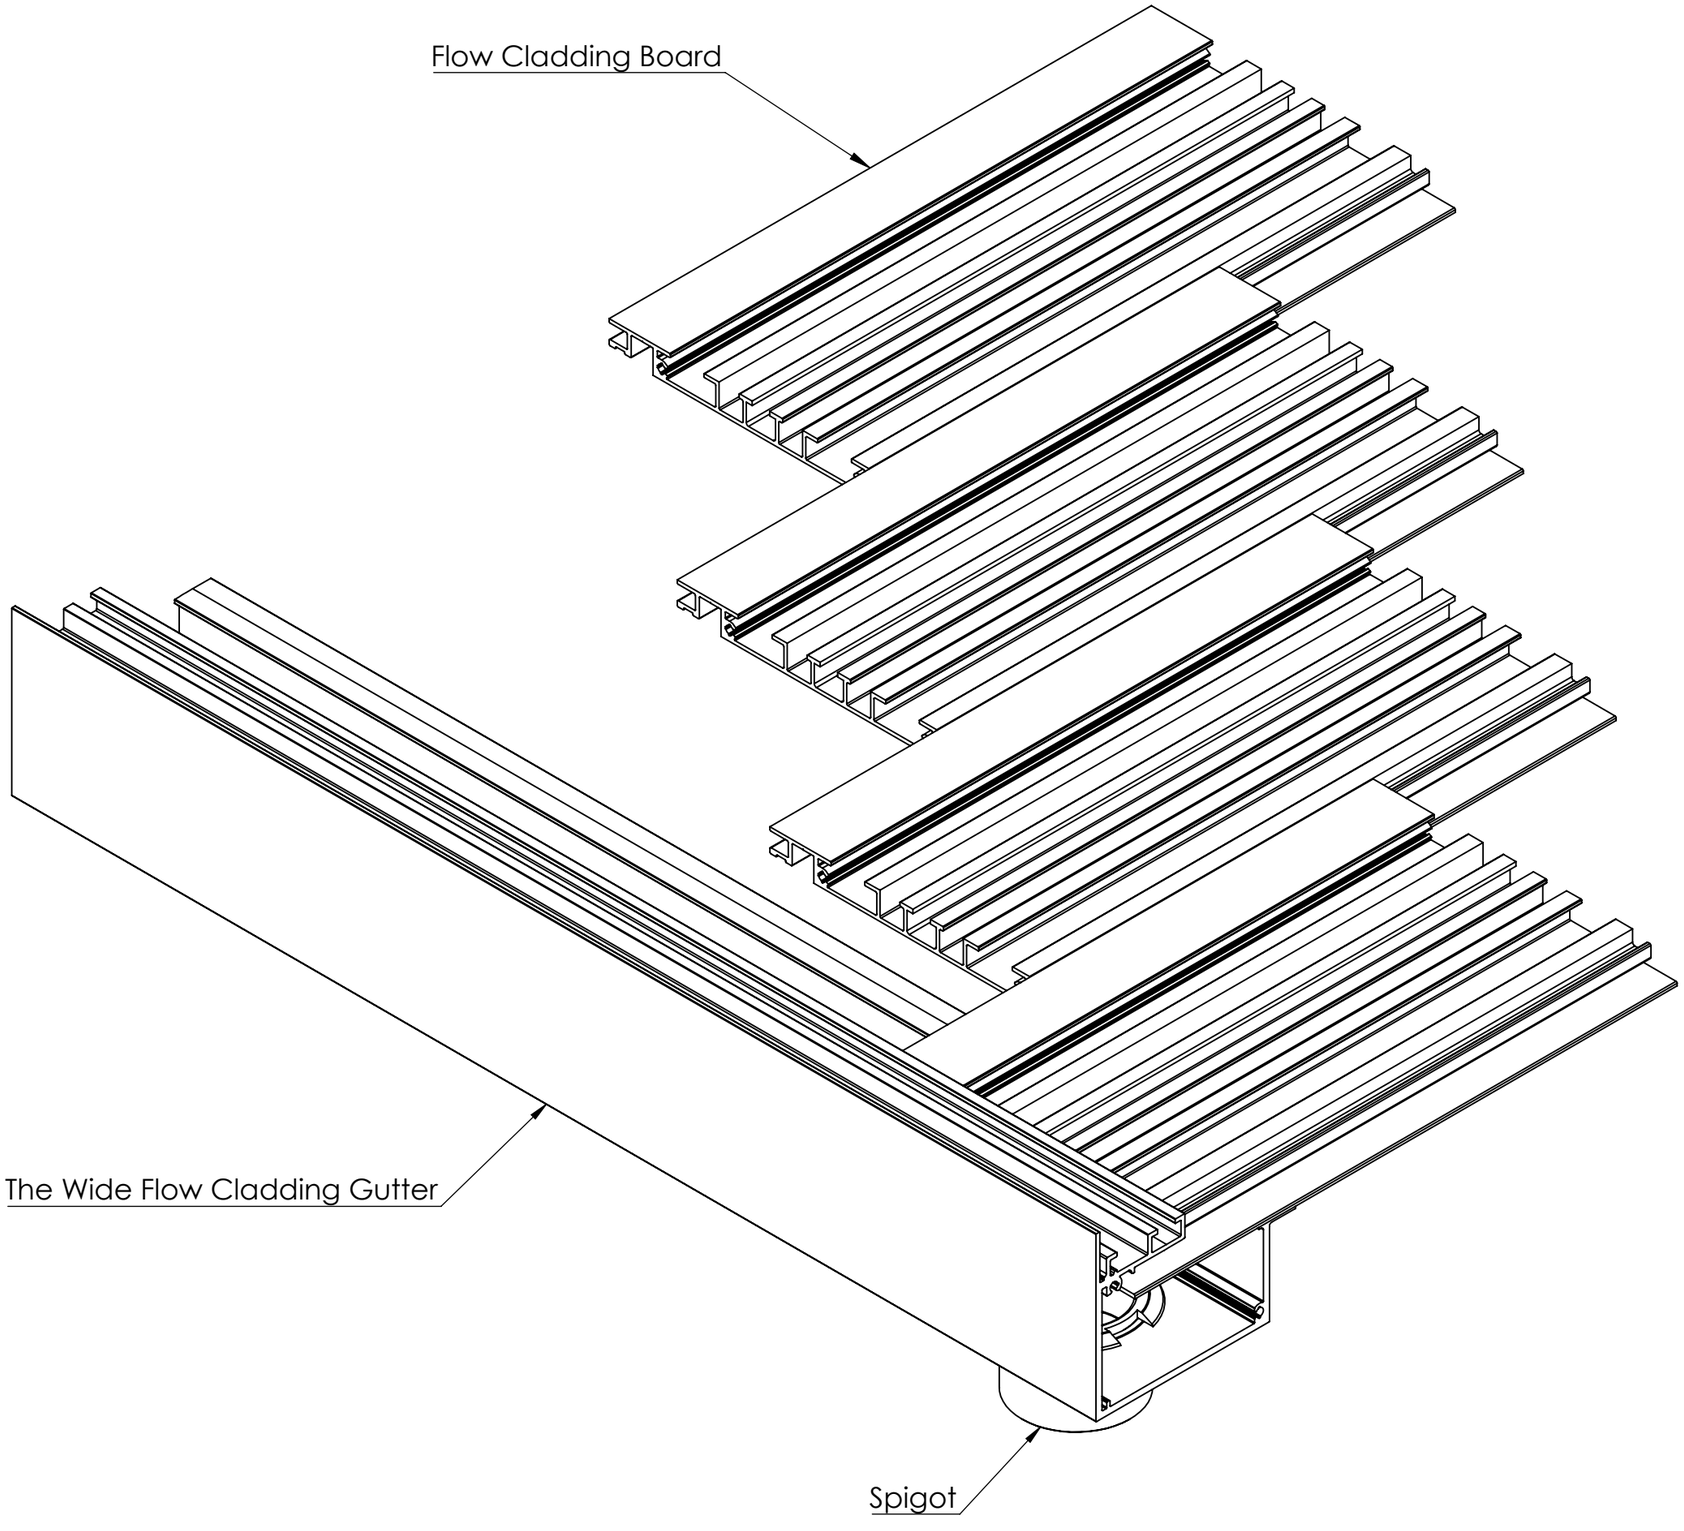

Notes.
Example sections of AliClad Flow

Customer Sign Off.

Sign _____

Date _____

Record Of Revision Changes.

1. Creation of drawing (V1)

Colour; Any Standard RAL Colour

Delivery and Storage.
When components are delivered please ensure they are inspected and stored flat, also please ensure they are stored out of the sun. Do not store components upright.

Product Details:
Cladding Profiles

ALIDRAIN Aluminium Drainage

ALICLAD Non-Combustible Cladding Systems

From

This drawing and the product it displays is the sole property of The Milwood Group & Alideck any reproduction of this drawing or product without the written permission of The Milwood Group & Alideck is prohibited.


ALIDECK™ Aluminium Decking

Drawing Title:
(AliClad Flow - Cladding Profile) - (Standard Drawing)

Product:
Cladding Profile

Date	Page Size	Scale	Drawn
18-09-25	A3 (L)	DNS	Shyam
Issuer	**Sequence**	**(Tol)**	**Rev**
MIL	000001	+/- 1mm	V6
If In any doubt about details on this drawing call us on 01622 235 672	3rd Angle Projection	**Finish**	**Page**
		PPC	2 of 11

Corner Detail

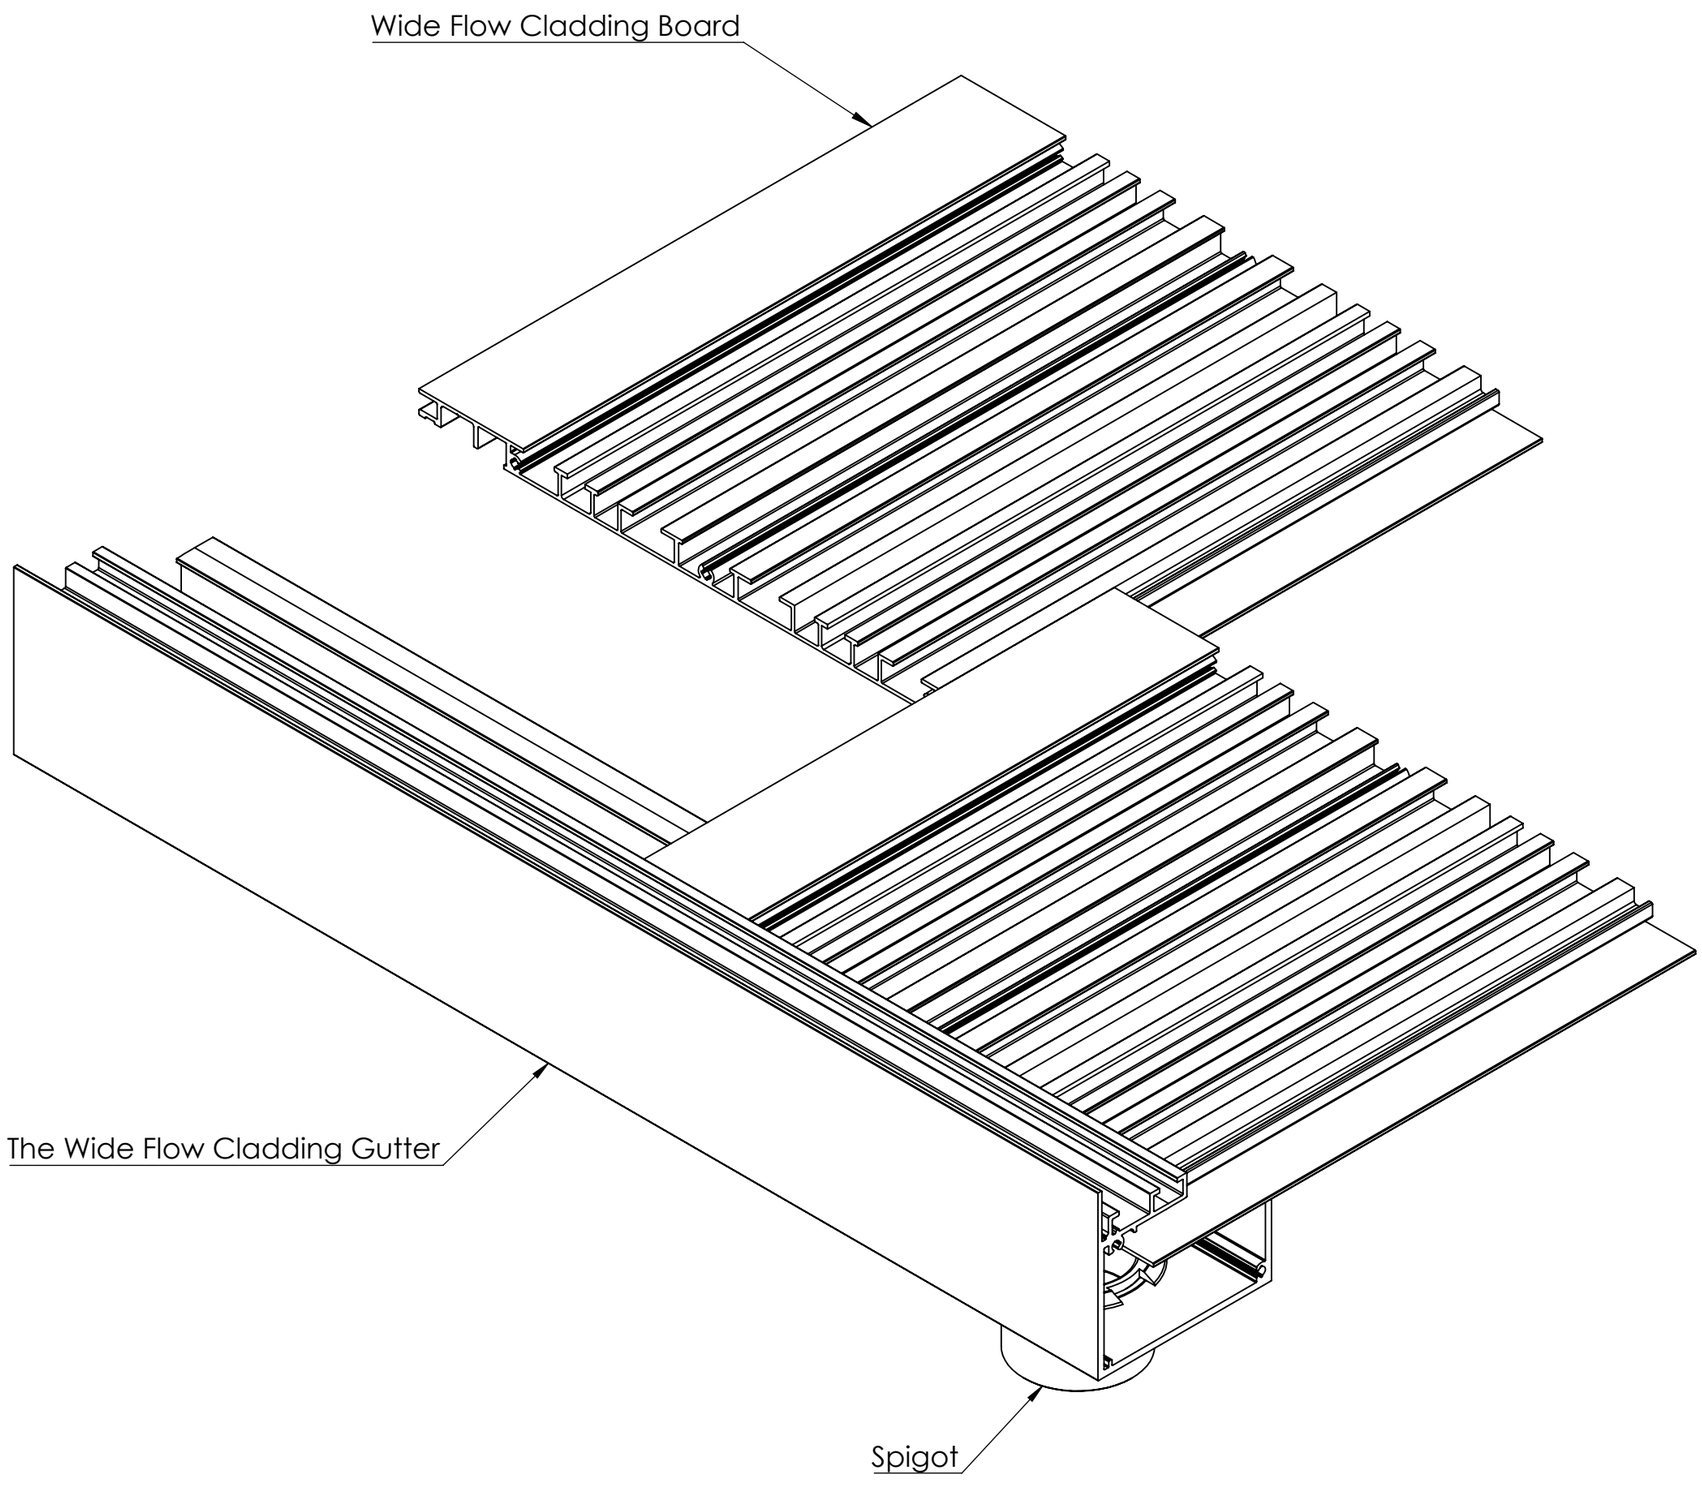

Notes.
Example sections of AliClad Flow

Customer Sign Off.

Sign _____

Date _____

Record Of Revision Changes.

1. Creation of drawing (V1)

Colour; Any Standard RAL Colour

Delivery and Storage.
When components are delivered please ensure they are inspected and stored flat, also please ensure they are stored out of the sun. Do not store components upright.

Product Details:
Cladding Profiles

ALIDRAIN Aluminium Drainage

ALICLAD Non-Combustible Cladding Systems

From

This drawing and the product it displays is the sole property of The Milwood Group & Alideck any reproduction of this drawing or product without the written permission of The Milwood Group & Alideck is prohibited.


ALIDECK™ Aluminium Decking

Drawing Title:
(AliClad Flow - Cladding Profile) - (Standard Drawing)

Product:
Cladding Profile

Date	Page Size	Scale	Drawn
18-09-25	A3 (L)	DNS	Shyam
Issuer	**Sequence**	**(Tol)**	**Rev**
MIL	000001	+/- 1mm	V6
If In any doubt about details on this drawing call us on 01622 235 672	3rd Angle Projection	**Finish** PPC	**Page** 3 of 11

(AliClad Flow - Cladding Profile) - (Standard Drawing)

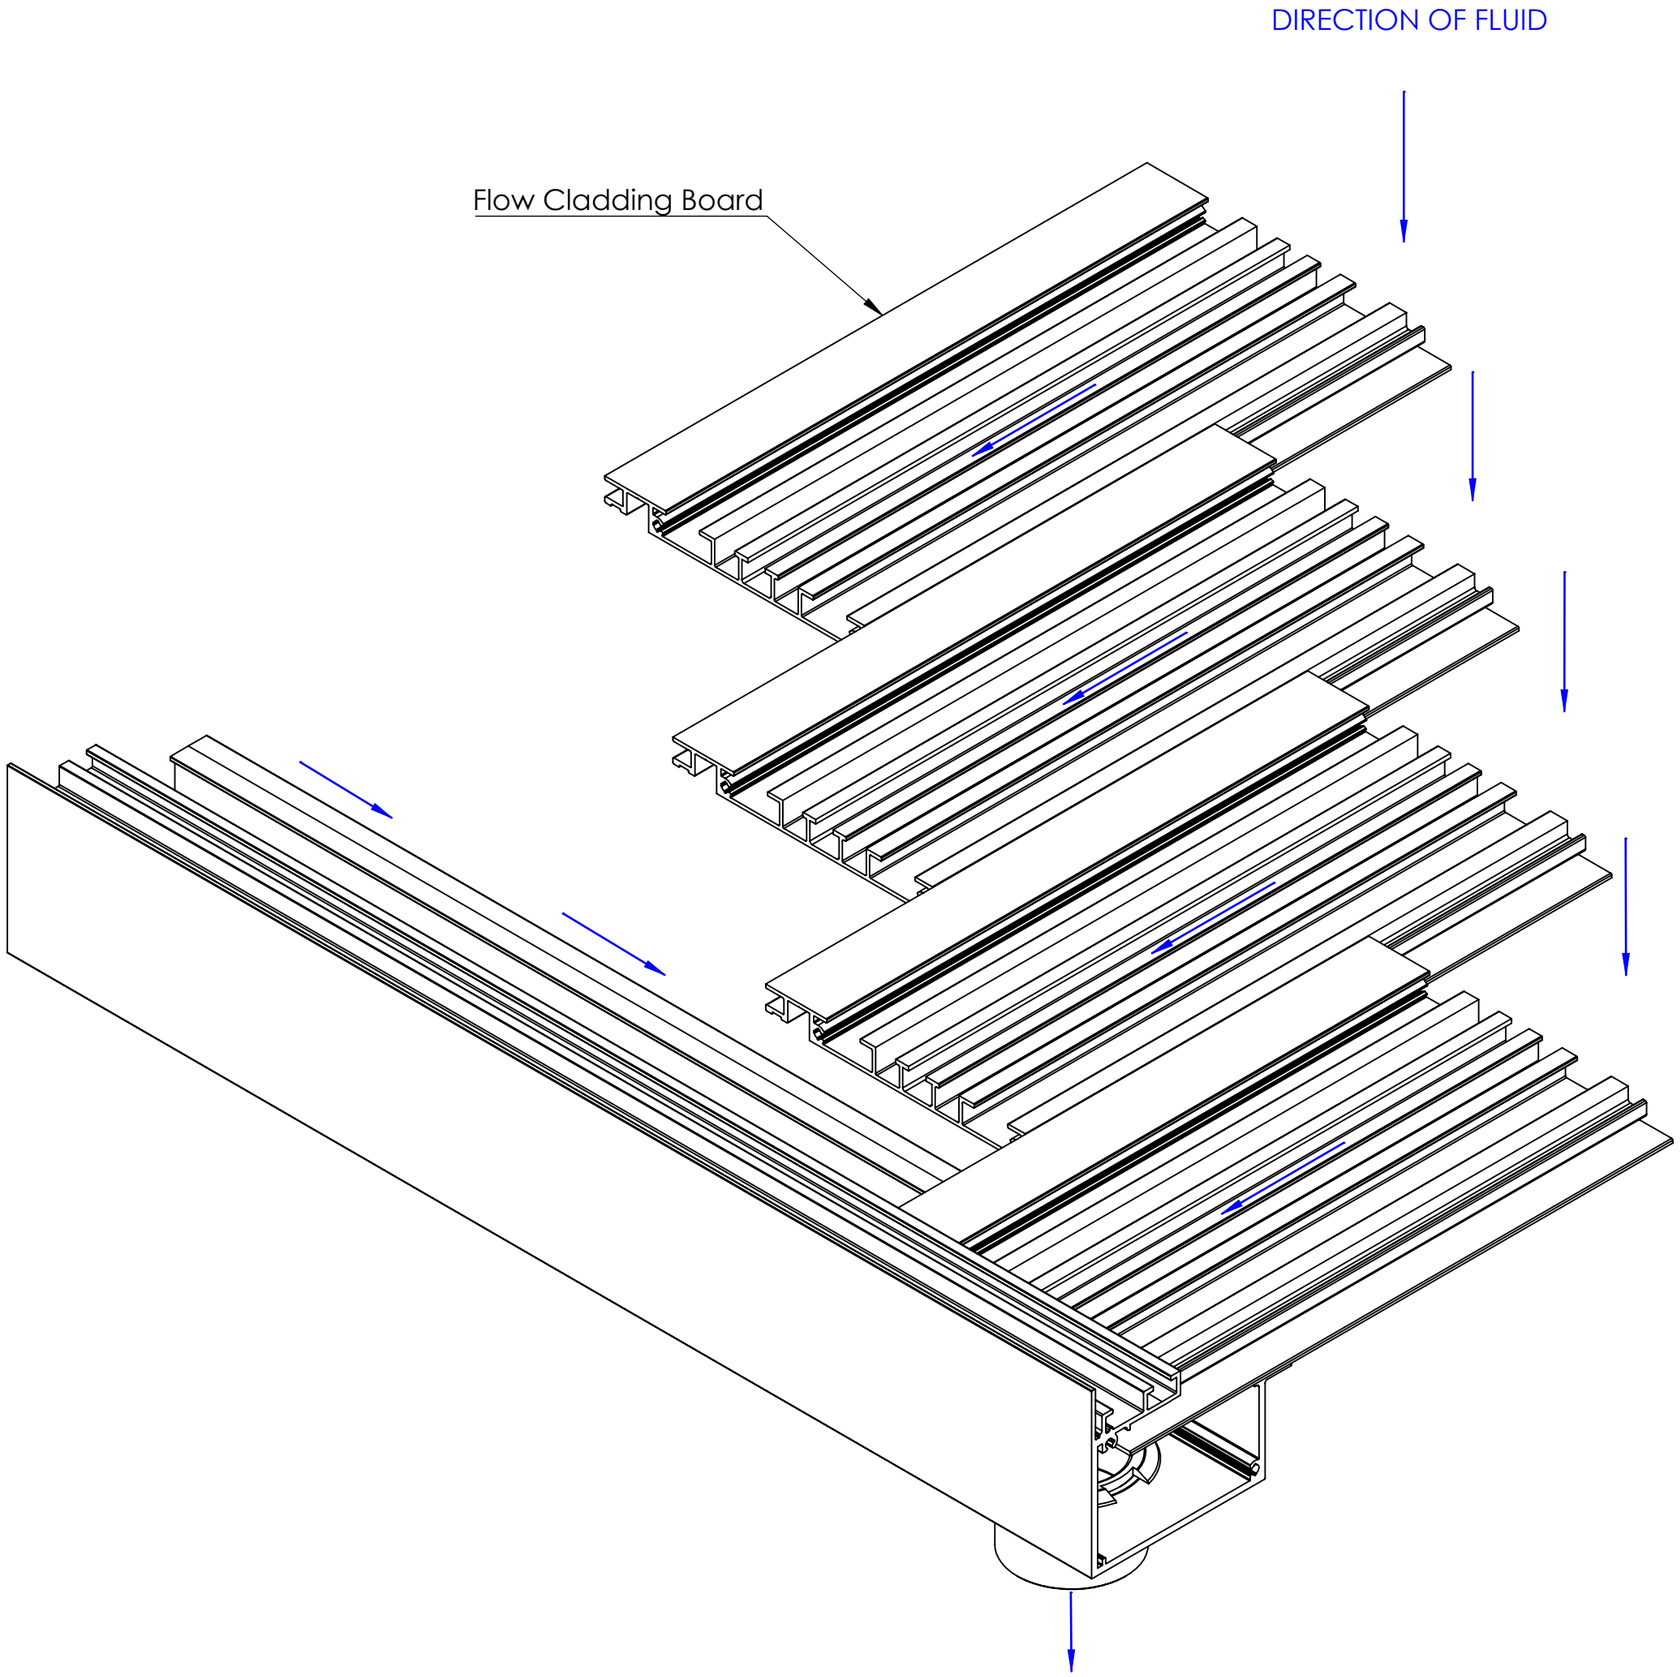

Notes.
Example sections of AliClad Flow

Customer Sign Off.

Sign _____

Date _____

Record Of Revision Changes.

1. Creation of drawing (V1)

Colour; Any Standard RAL Colour

Delivery and Storage.
When components are delivered please ensure they are inspected and stored flat, also please ensure they are stored out of the sun. Do not store components upright.

Product Details:
Cladding Profiles

ALIDRAIN Aluminium Drainage

ALICLAD Non-Combustible Cladding Systems

From ALIDECK™ Aluminium Decking


This drawing and the product it displays is the sole property of The Milwood Group & Alideck any reproduction of this drawing or product without the written permission of The Milwood Group & Alideck is prohibited.

Drawing Title:
(AliClad Flow - Cladding Profile) - (Standard Drawing)

Product:
Cladding Profile

Date	Page Size	Scale	Drawn
18-09-25	A3 (L)	DNS	Shyam
Issuer	**Sequence**	**(Tol)**	**Rev**
MIL	000001	+/- 1mm	V6
If In any doubt about details on this drawing call us on 01622 235 672	3rd Angle Projection	**Finish** PPC	**Page** 4 of 11

(AliClad Flow - Cladding Profile) - (Standard Drawing)

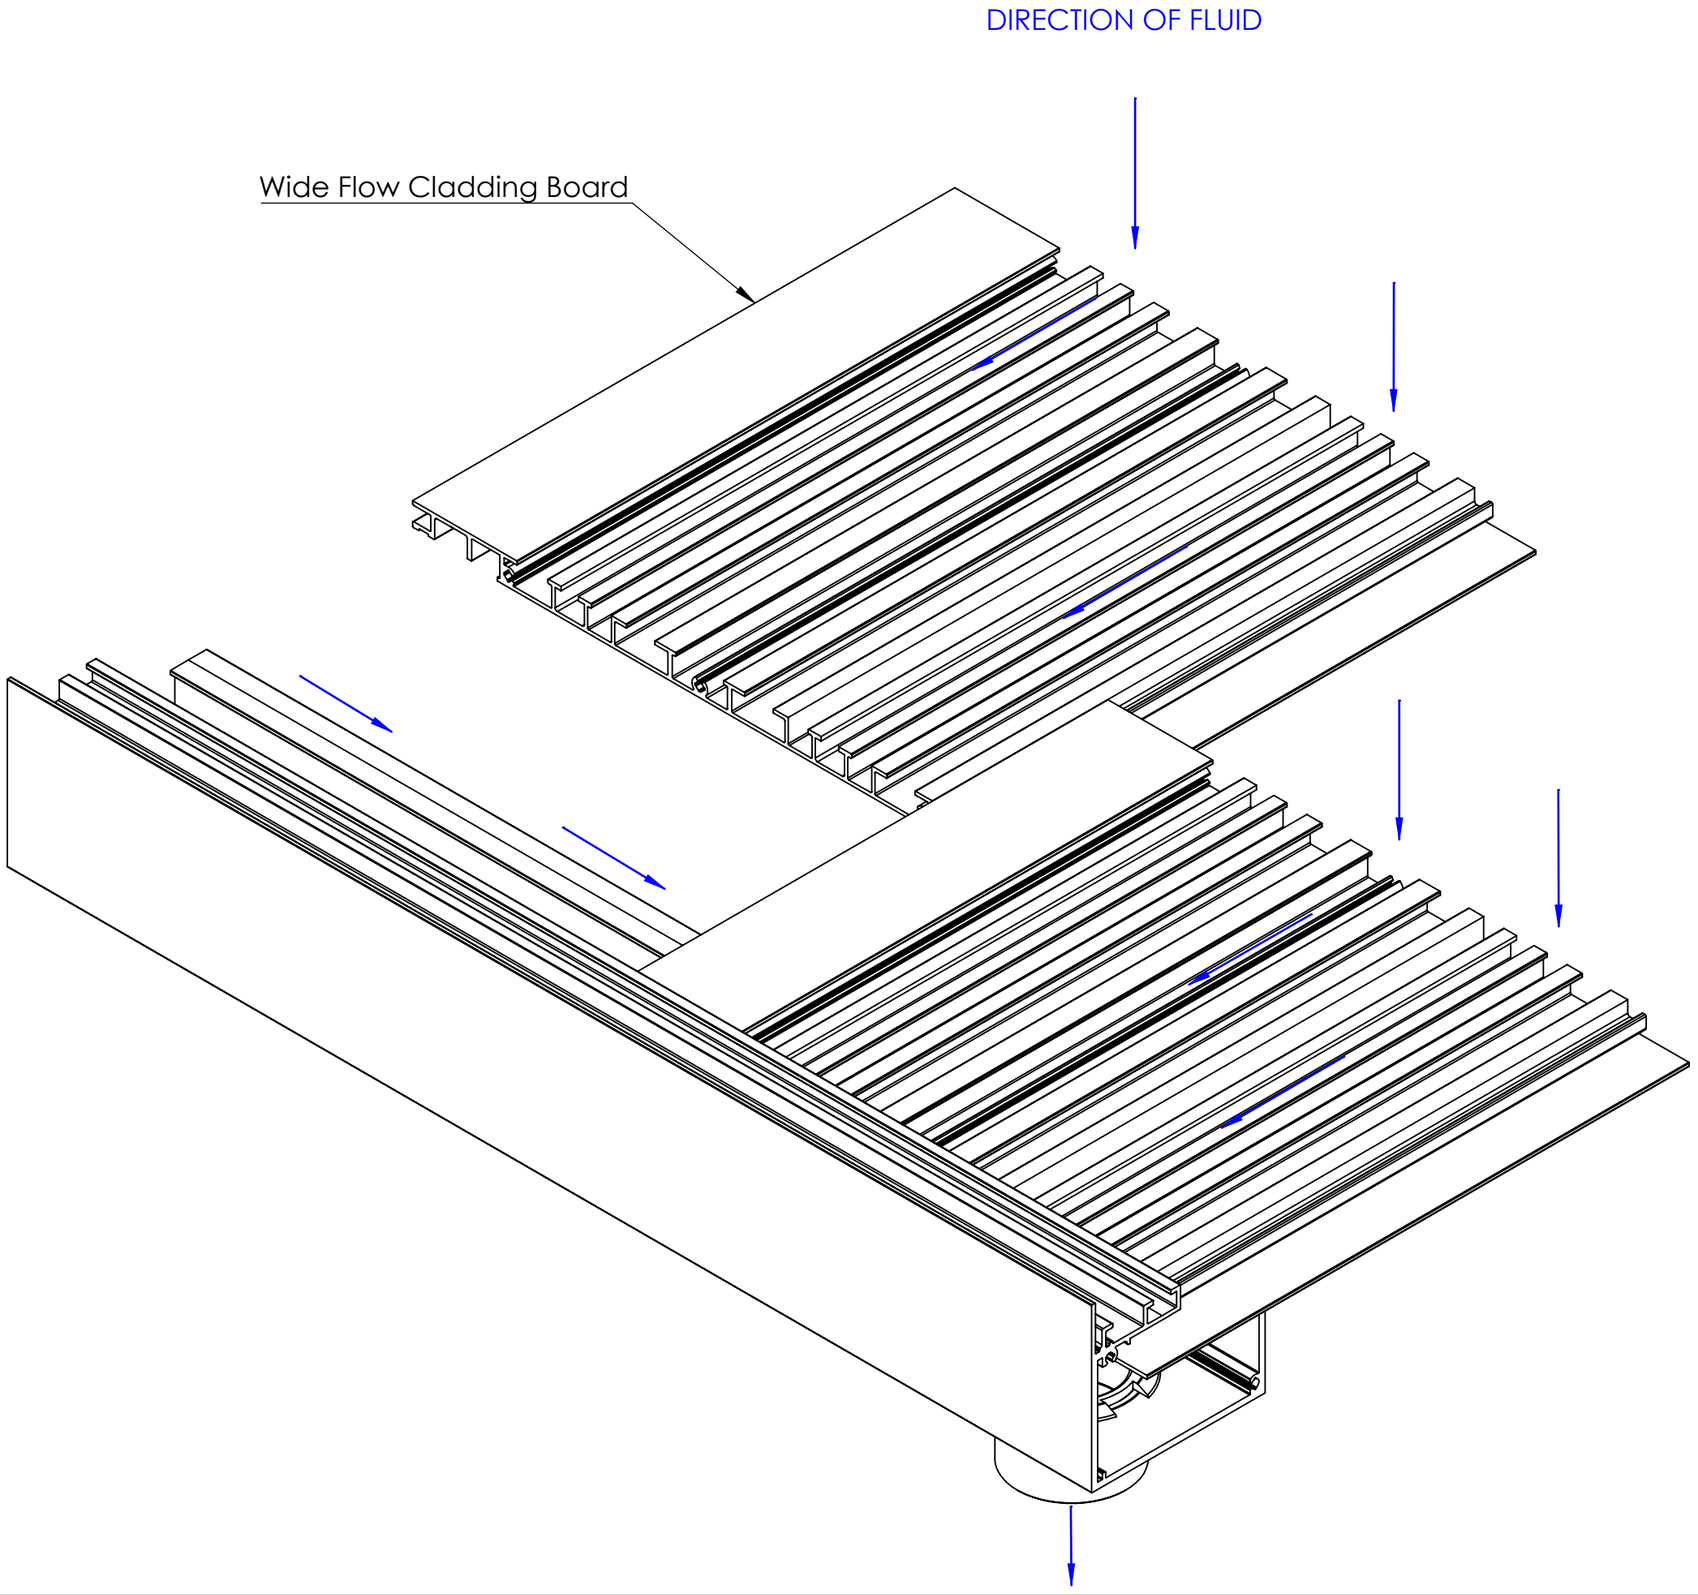

Notes.
Example sections of AliClad Flow

Customer Sign Off.

Sign _____

Date_____

Record Of Revision Changes.

1. Creation of drawing (V1)

Colour; Any Standard RAL Colour

Delivery and Storage.
When components are delivered please ensure they are inspected and stored flat, also please ensure they are stored out of the sun. Do not store components upright.

Product Details:
Cladding Profiles

ALIDRAIN Aluminium Drainage

ALICLAD Non-Combustible Cladding Systems

From

This drawing and the product it displays is the sole property of The Milwood Group & Alideck any reproduction of this drawing or product without the written permission of The Milwood Group & Alideck is prohibited.


ALIDECK™ Aluminium Decking

Drawing Title:
(AliClad Flow - Cladding Profile) - (Standard Drawing)

Product:
Cladding Profile

Date	Page Size	Scale	Drawn
18-09-25	A3 (L)	DNS	Shyam
Issuer	**Sequence**	**(Tol)**	**Rev**
MIL	000001	+/- 1mm	V6
If In any doubt about details on this drawing call us on 01622 235 672	3rd Angle Projection	**Finish** PPC	**Page** 5 of 11

Corner section from underside

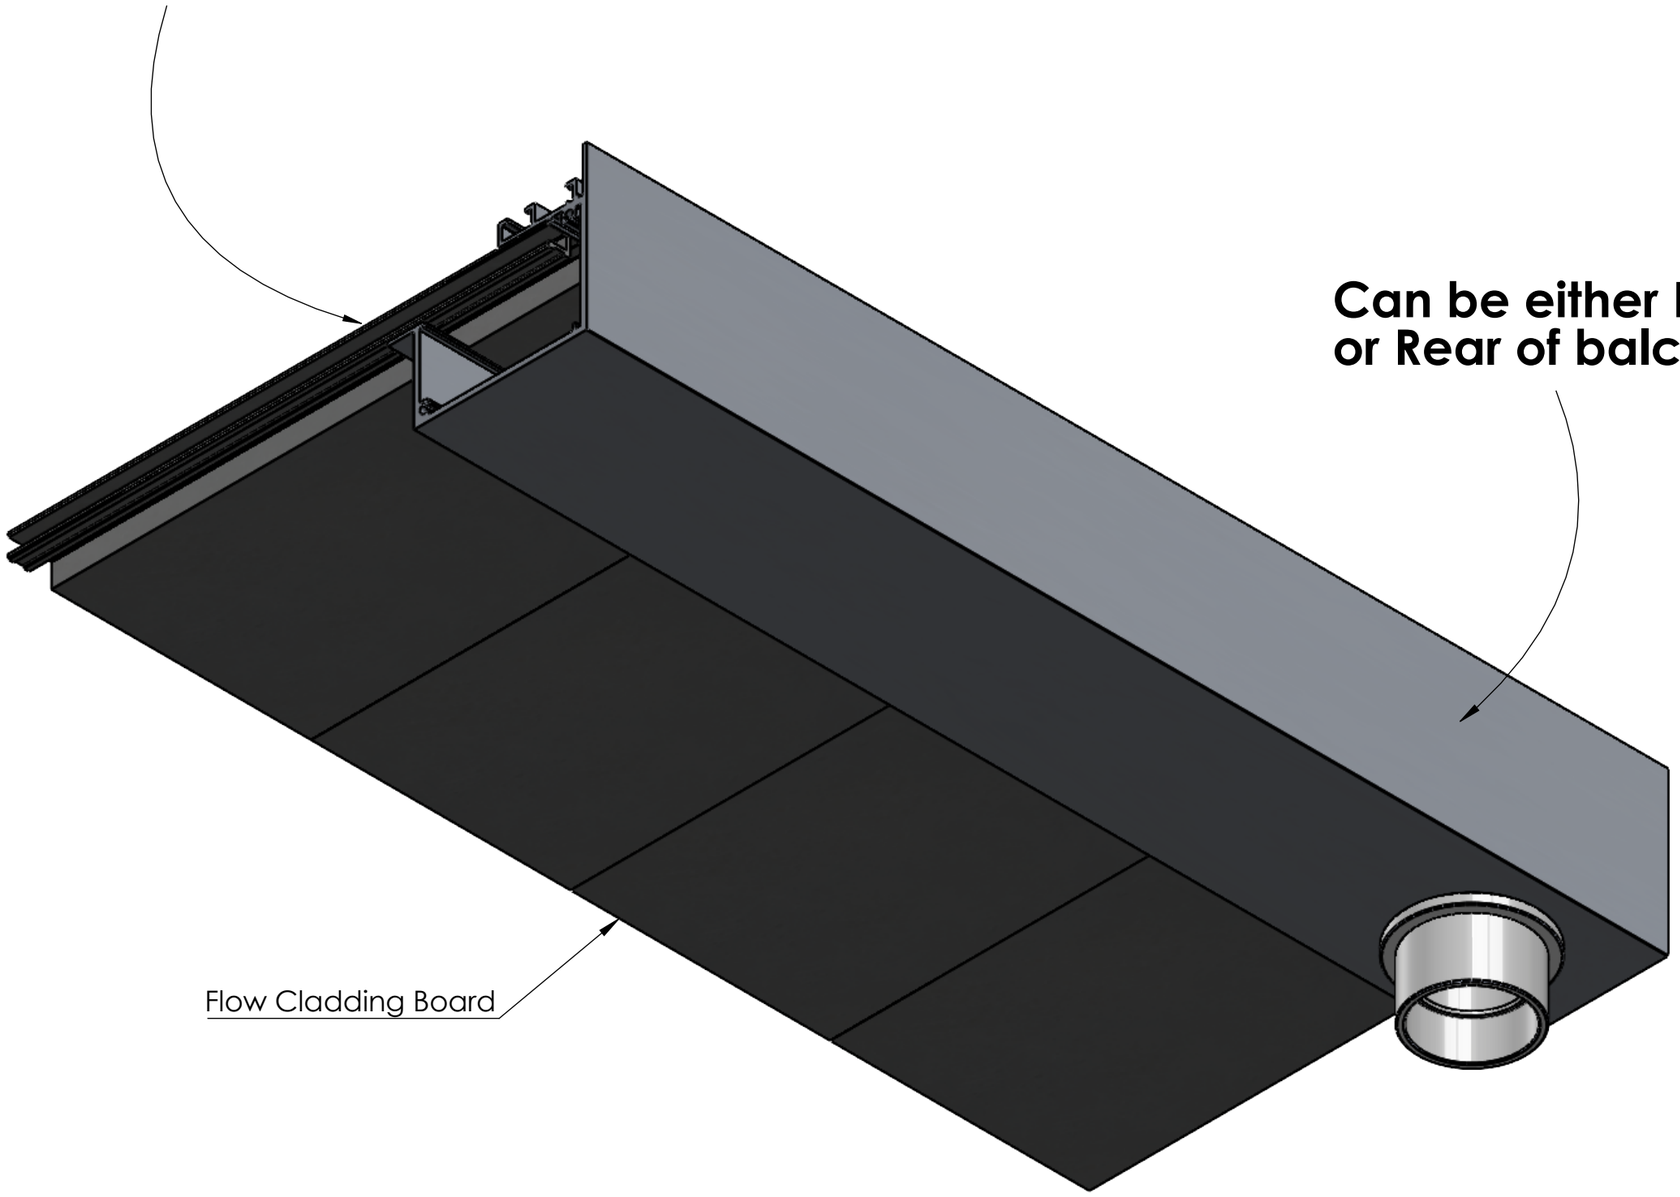

Notes.
Example sections of AliClad Flow

Customer Sign Off.

Sign _____

Date_____

Record Of Revision Changes.

1. Creation of drawing (V1)

Colour; Any Standard RAL Colour

Delivery and Storage.
When components are delivered please ensure they are inspected and stored flat, also please ensure they are stored out of the sun. Do not store components upright.

Product Details:
Cladding Profiles

ALIDRAIN Aluminium Drainage

ALICLAD Non-Combustible Cladding Systems

From

This drawing and the product it displays is the sole property of The Milwood Group & Alideck any reproduction of this drawing or product without the written permission of The Milwood Group & Alideck is prohibited.


ALIDECK™ Aluminium Decking

Drawing Title:
(AliClad Flow - Cladding Profile) - (Standard Drawing)

Product:
Cladding Profile

Date	Page Size	Scale	Drawn
18-09-25	A3 (L)	DNS	Shyam
Issuer	**Sequence**	**(Tol)**	**Rev**
MIL	000001	+/- 1mm	V6
If In any doubt about details on this drawing call us on 01622 235 672	3rd Angle Projection	**Finish** PPC	**Page** 6 of 11

Corner section from underside

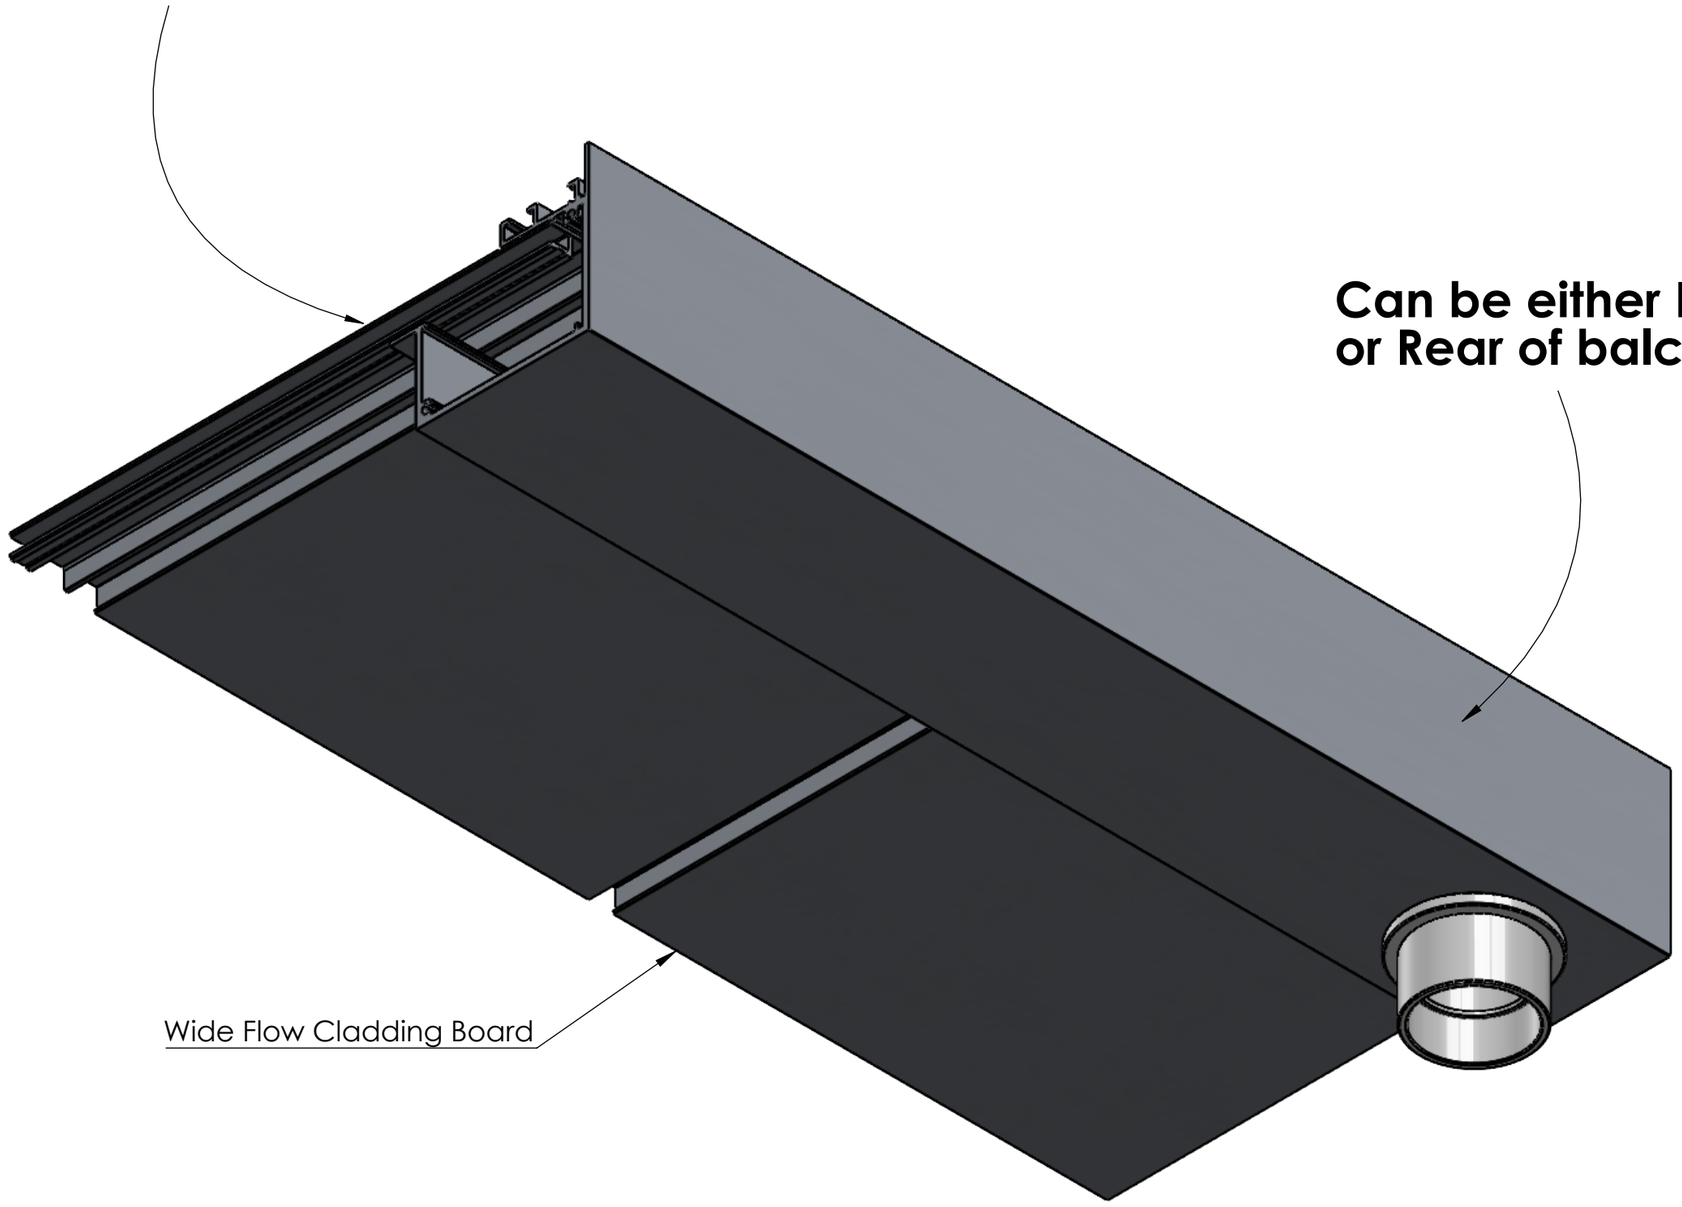

Notes.
Example sections of AliClad Flow

Customer Sign Off.

Sign _____

Date_____

Record Of Revision Changes.

1. Creation of drawing (V1)

Colour; Any Standard RAL Colour

Delivery and Storage.
When components are delivered please ensure they are inspected and stored flat, also please ensure they are stored out of the sun. Do not store components upright.

Product Details:
Cladding Profiles

ALIDRAIN Aluminium Drainage

ALICLAD Non-Combustible Cladding Systems

From

This drawing and the product it displays is the sole property of The Milwood Group & Alideck any reproduction of this drawing or product without the written permission of The Milwood Group & Alideck is prohibited.


ALIDECK™ Aluminium Decking

Drawing Title:
(AliClad Flow - Cladding Profile) - (Standard Drawing)

Product:
Cladding Profile

Date	Page Size	Scale	Drawn
18-09-25	A3 (L)	DNS	Shyam
Issuer	**Sequence**	**(Tol)**	**Rev**
MIL	000001	+/- 1mm	V6
If In any doubt about details on this drawing call us on 01622 235 672	3rd Angle Projection	**Finish** PPC	**Page** 7 of 11

Corner section from underside

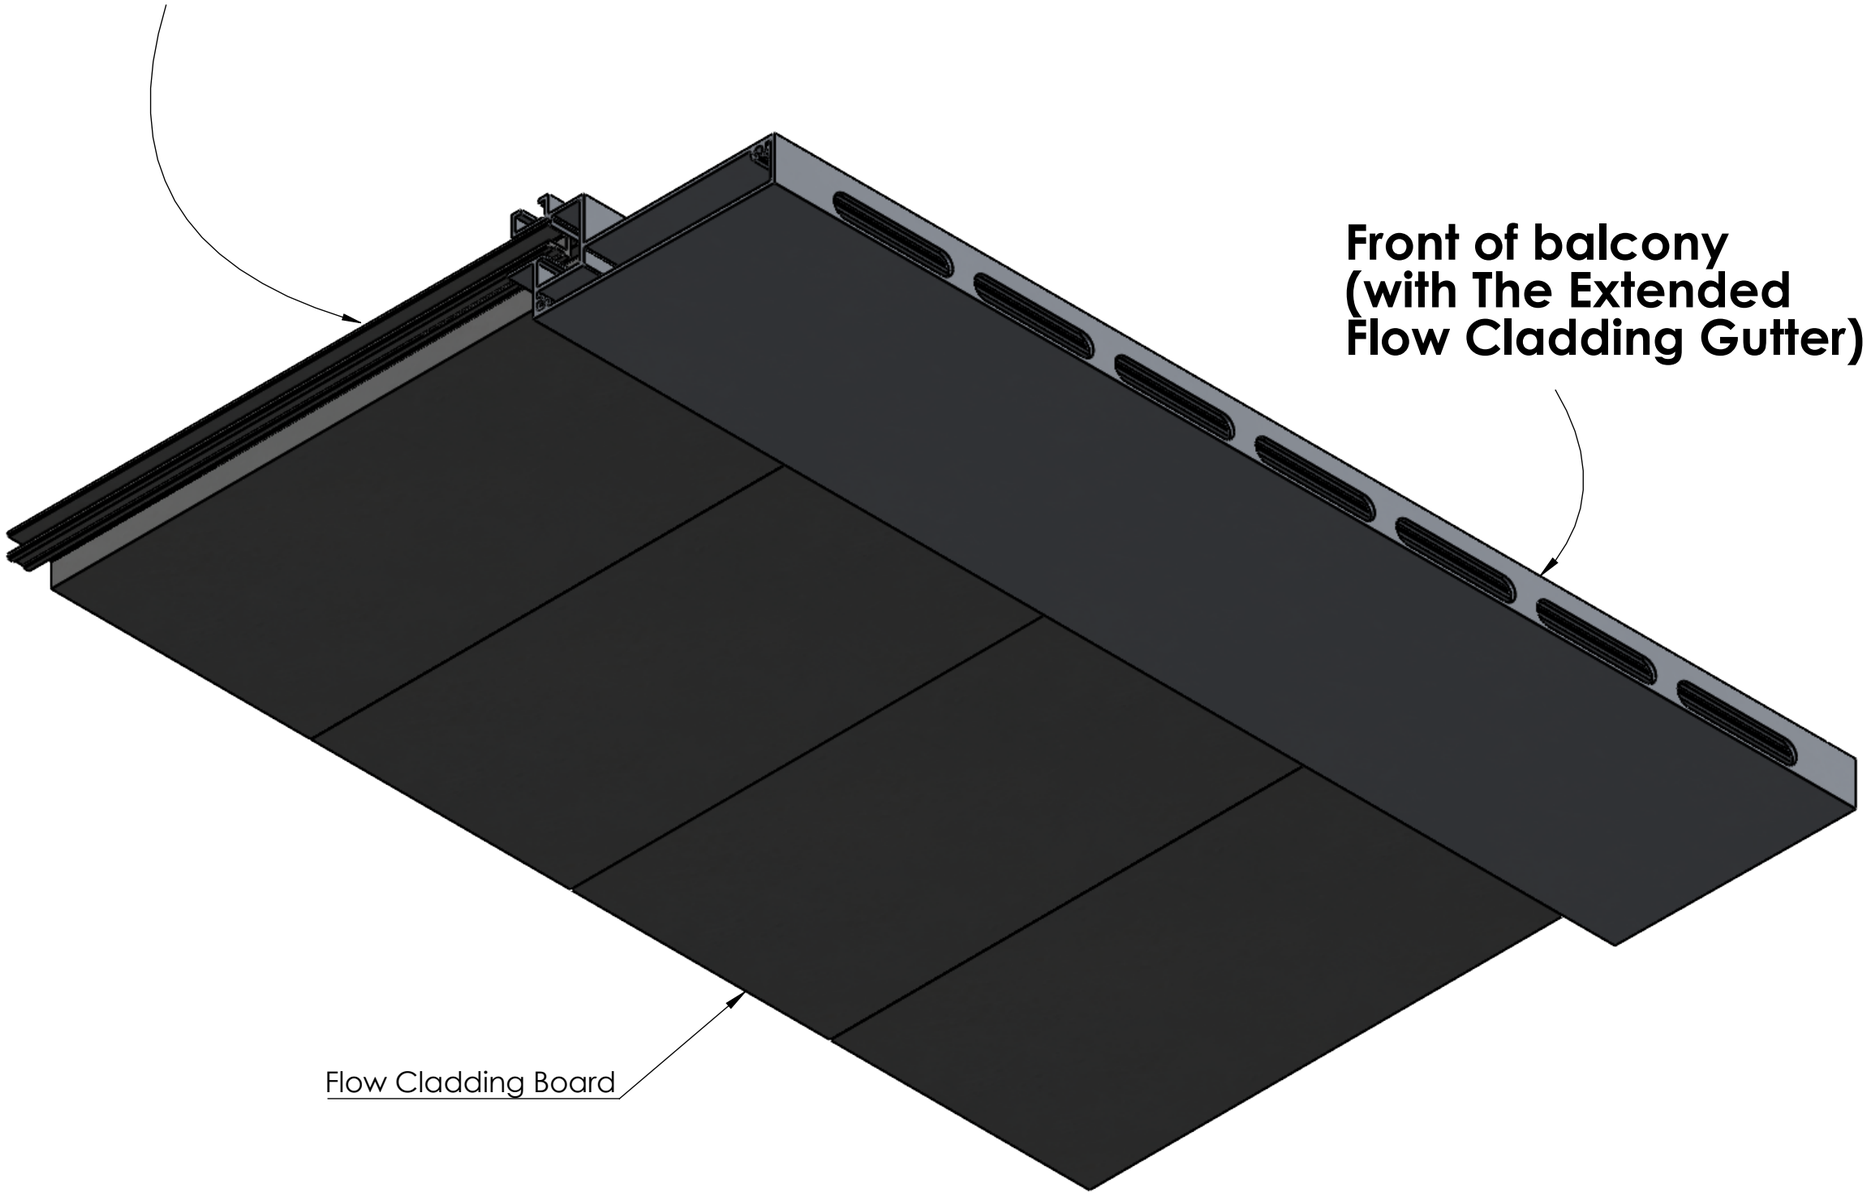

Notes.
Example sections of AliClad Flow

Customer Sign Off.

Sign _____

Date_____

Record Of Revision Changes.

1. Creation of drawing (V1)

Colour; Any Standard RAL Colour

Delivery and Storage.
When components are delivered please ensure they are inspected and stored flat, also please ensure they are stored out of the sun. Do not store components upright.

Product Details:
Cladding Profiles

ALIDRAIN Aluminium Drainage

ALICLAD Non-Combustible Cladding Systems

From

This drawing and the product it displays is the sole property of The Milwood Group & Alideck any reproduction of this drawing or product without the written permission of The Milwood Group & Alideck is prohibited.


ALIDECK™ Aluminium Decking

Drawing Title:
(AliClad Flow - Cladding Profile) - (Standard Drawing)

Product:
Cladding Profile

Date	Page Size	Scale	Drawn
18-09-25	A3 (L)	DNS	Shyam
Issuer	**Sequence**	**(Tol)**	**Rev**
MIL	000001	+/- 1mm	V6
If In any doubt about details on this drawing call us on 01622 235 672	3rd Angle Projection	**Finish**	**Page**
		PPC	8 of 11

Corner section from underside

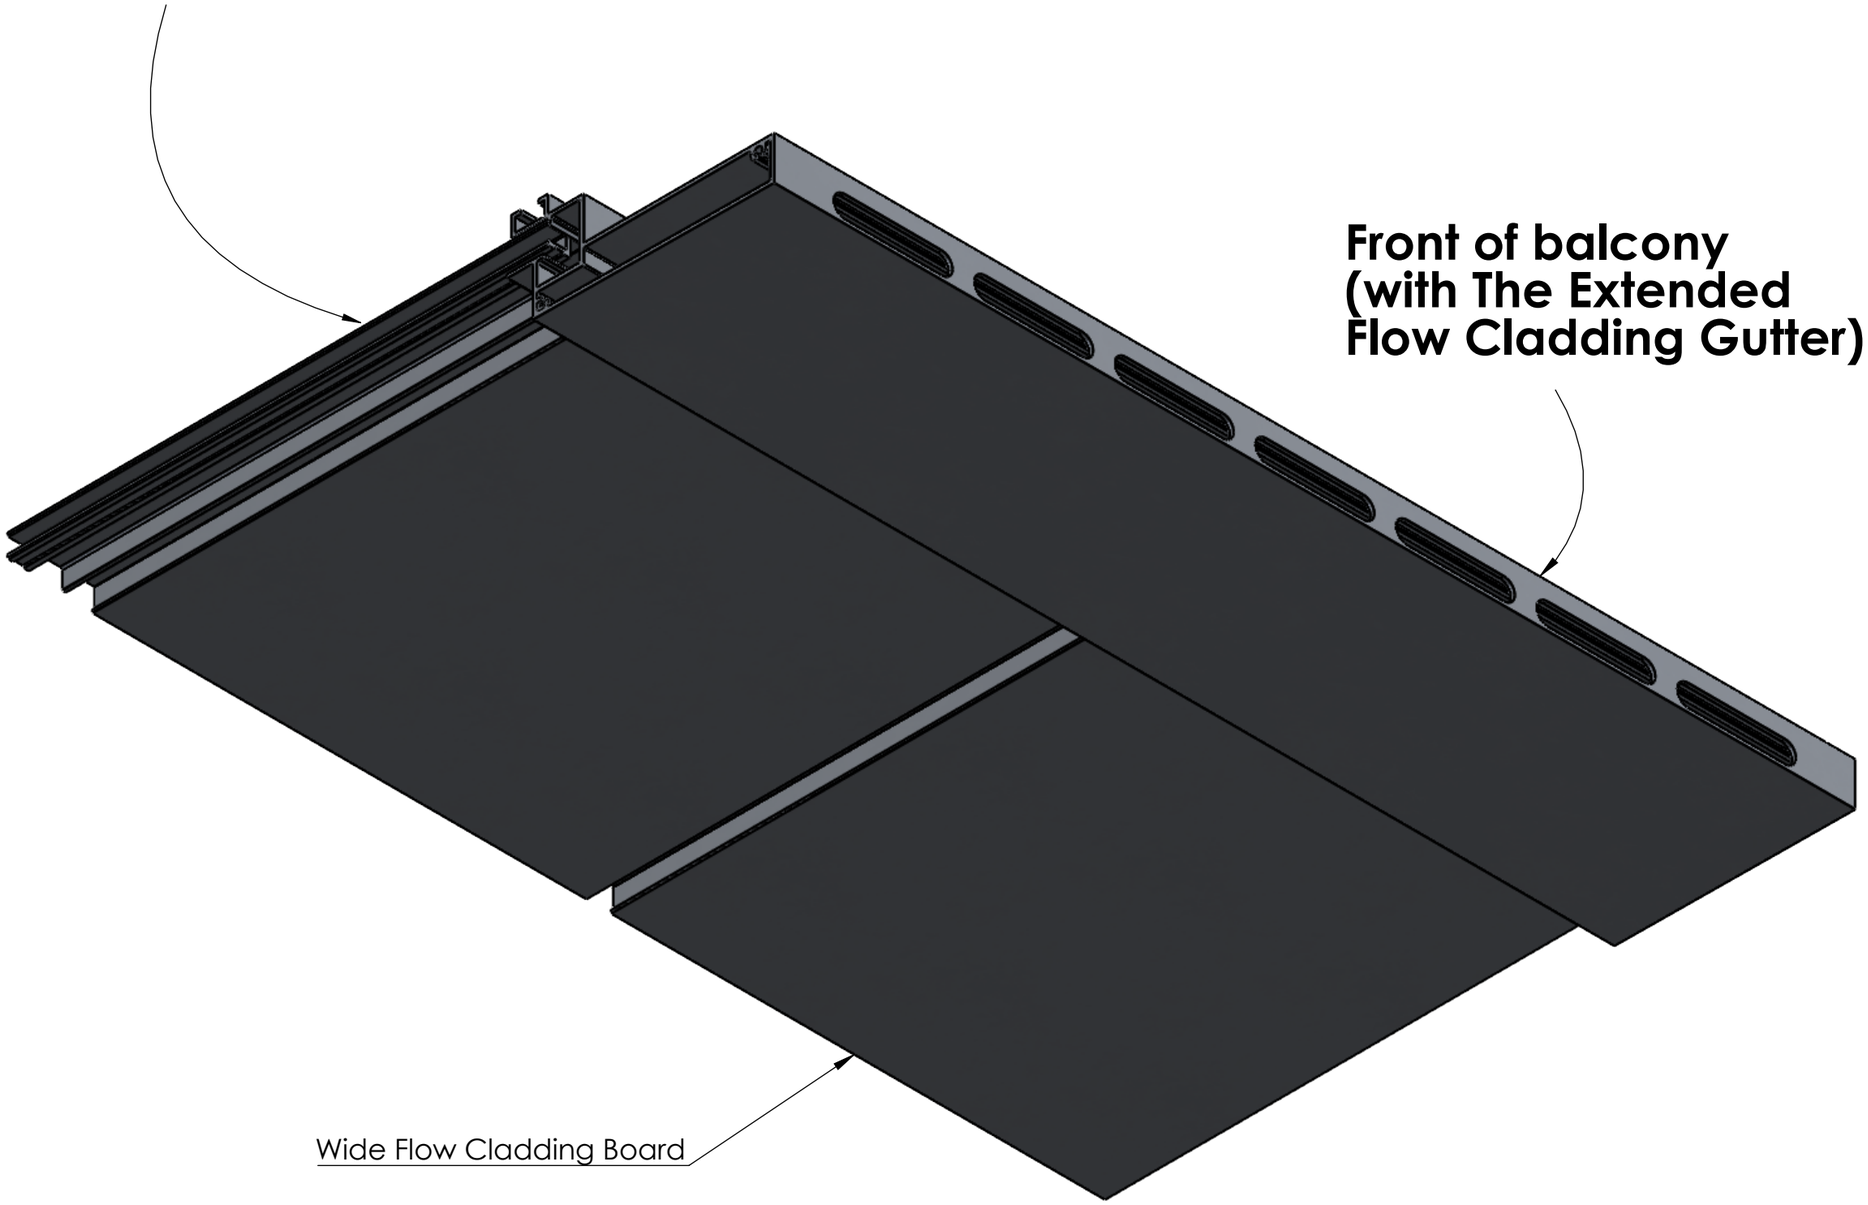

Notes.
Example sections of AliClad Flow

Customer Sign Off.

Sign _____

Date_____

Record Of Revision Changes.

1. Creation of drawing (V1)

Colour; Any Standard RAL Colour

Delivery and Storage.
When components are delivered please ensure they are inspected and stored flat, also please ensure they are stored out of the sun. Do not store components upright.

Product Details:
Cladding Profiles

ALIDRAIN Aluminium Drainage

ALICLAD Non-Combustible Cladding Systems

From

This drawing and the product it displays is the sole property of The Milwood Group & Alideck any reproduction of this drawing or product without the written permission of The Milwood Group & Alideck is prohibited.


ALIDECK™ Aluminium Decking

Drawing Title:
(AliClad Flow - Cladding Profile) - (Standard Drawing)

Product:
Cladding Profile

Date	Page Size	Scale	Drawn
18-09-25	A3 (L)	DNS	Shyam
Issuer	**Sequence**	**(Tol)**	**Rev**
MIL	000001	+/- 1mm	V6
If In any doubt about details on this drawing call us on 01622 235 672	3rd Angle Projection	**Finish** PPC	**Page** 9 of 11

Balcony with The Flow Cladding Board

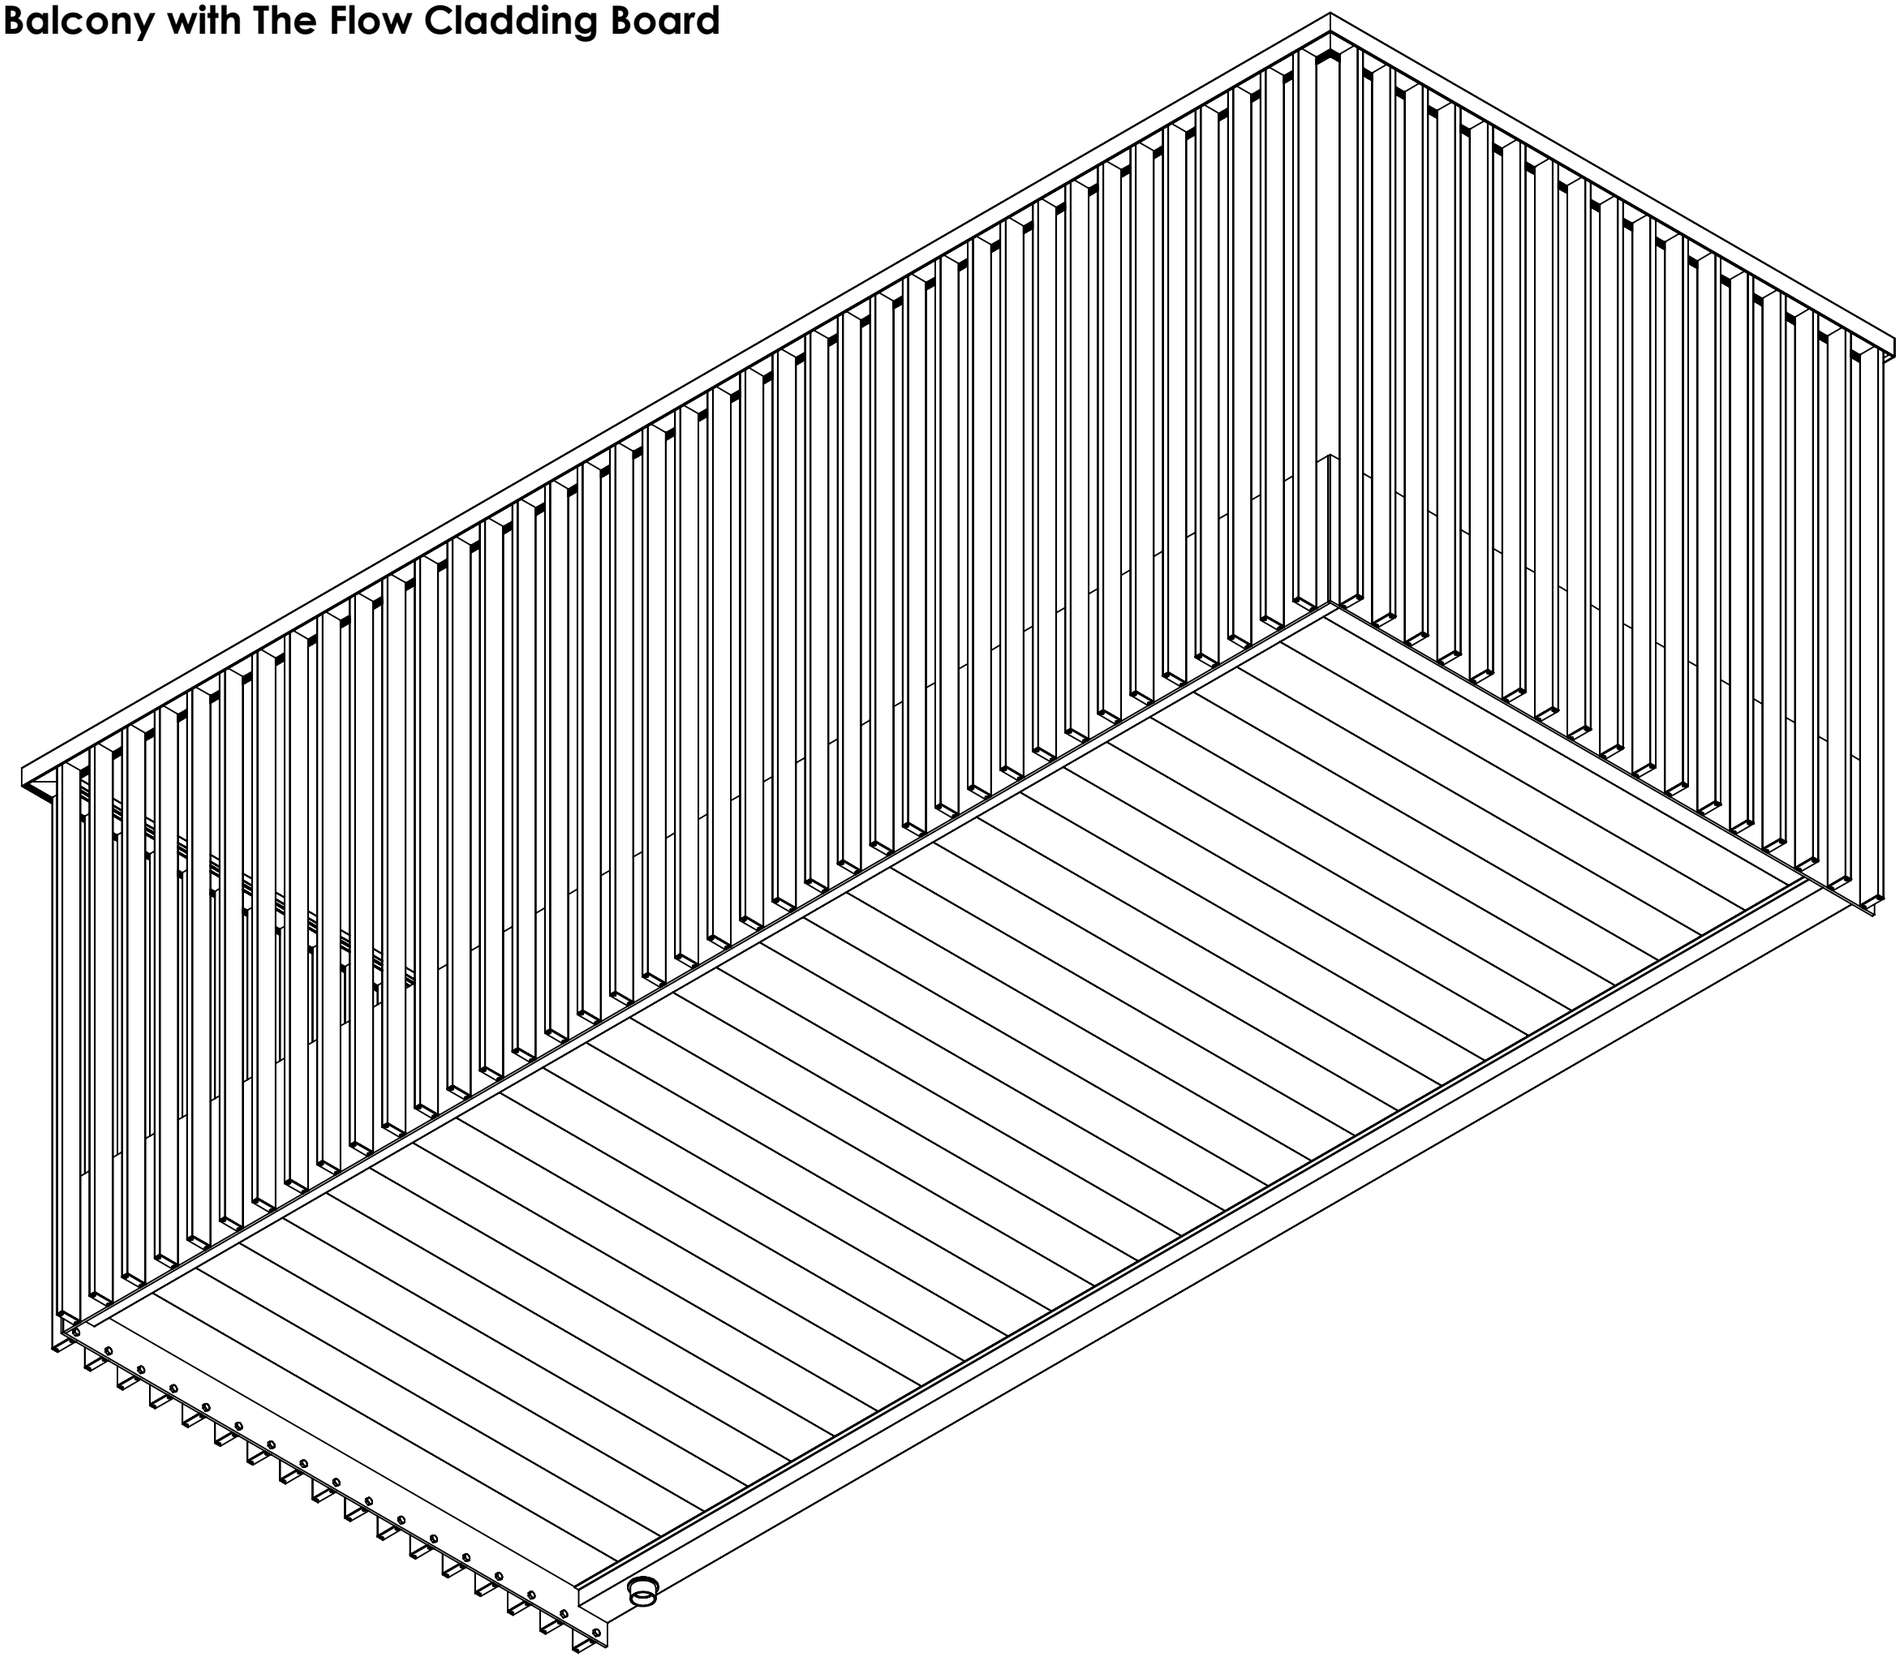

Notes.
Example sections of AliClad Flow

Customer Sign Off.

Sign _____

Date_____

Record Of Revision Changes.

1. Creation of drawing (V1)

Colour; Any Standard RAL Colour

Delivery and Storage.
When components are delivered please ensure they are inspected and stored flat, also please ensure they are stored out of the sun. Do not store components upright.

Product Details:
Cladding Profiles

ALIDRAIN Aluminium Drainage

ALICLAD Non-Combustible Cladding Systems

From

This drawing and the product it displays is the sole property of The Milwood Group & Alideck any reproduction of this drawing or product without the written permission of The Milwood Group & Alideck is prohibited.


ALIDECK™ Aluminium Decking

Drawing Title:
(AliClad Flow - Cladding Profile) - (Standard Drawing)

Product:
Cladding Profile

Date	Page Size	Scale	Drawn
18-09-25	A3 (L)	DNS	Shyam
Issuer	**Sequence**	**(Tol)**	**Rev**
MIL	000001	+/- 1mm	V6
If In any doubt about details on this drawing call us on 01622 235 672	3rd Angle Projection	**Finish** PPC	**Page** 10 of 11

Balcony with Wide Flow Cladding Board

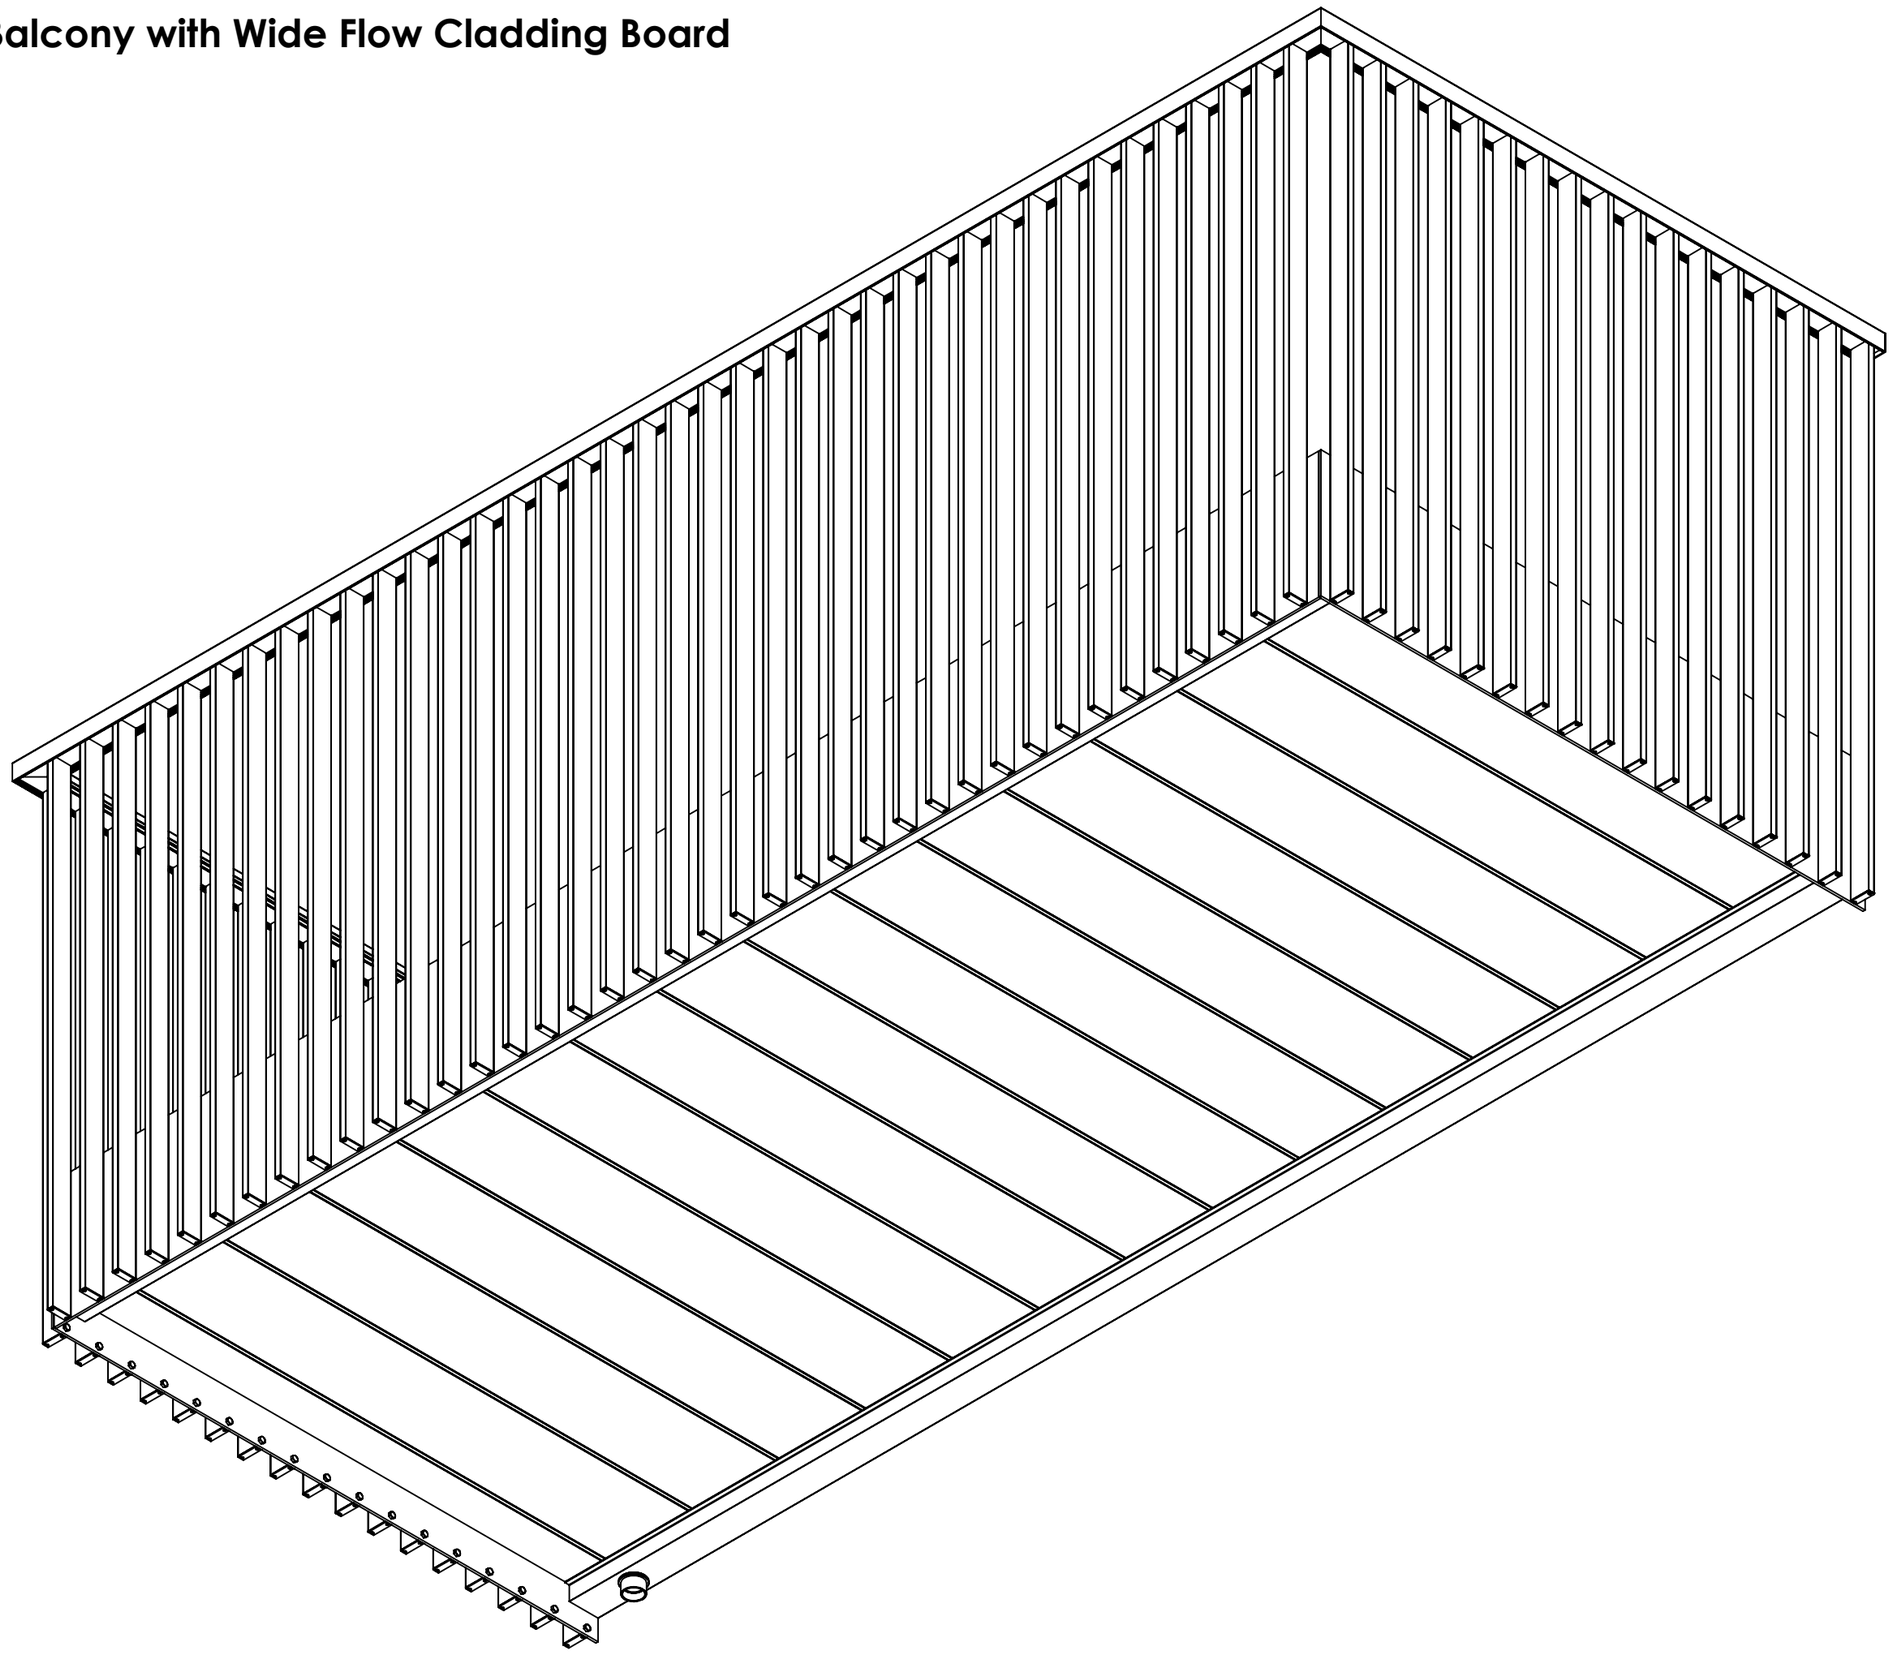

Notes.
Example sections of AliClad Flow

Customer Sign Off.

Sign _____

Date_____

Record Of Revision Changes.

1. Creation of drawing (V1)

Colour; Any Standard RAL Colour

Delivery and Storage.
When components are delivered please ensure they are inspected and stored flat, also please ensure they are stored out of the sun. Do not store components upright.

Product Details:
Cladding Profiles

ALIDRAIN Aluminium Drainage

ALICLAD Non-Combustible Cladding Systems

From

This drawing and the product it displays is the sole property of The Milwood Group & Alideck any reproduction of this drawing or product without the written permission of The Milwood Group & Alideck is prohibited.

ALIDECK™ Aluminium Decking

Drawing Title:
(AliClad Flow - Cladding Profile) - (Standard Drawing)

Product:
Cladding Profile

Date	Page Size	Scale	Drawn
18-09-25	A3 (L)	DNS	Shyam
Issuer	**Sequence**	**(Tol)**	**Rev**
MIL	000001	+/- 1mm	V6
If In any doubt about details on this drawing call us on 01622 235 672	3rd Angle Projection	**Finish**	**Page**
		PPC	11 of 11